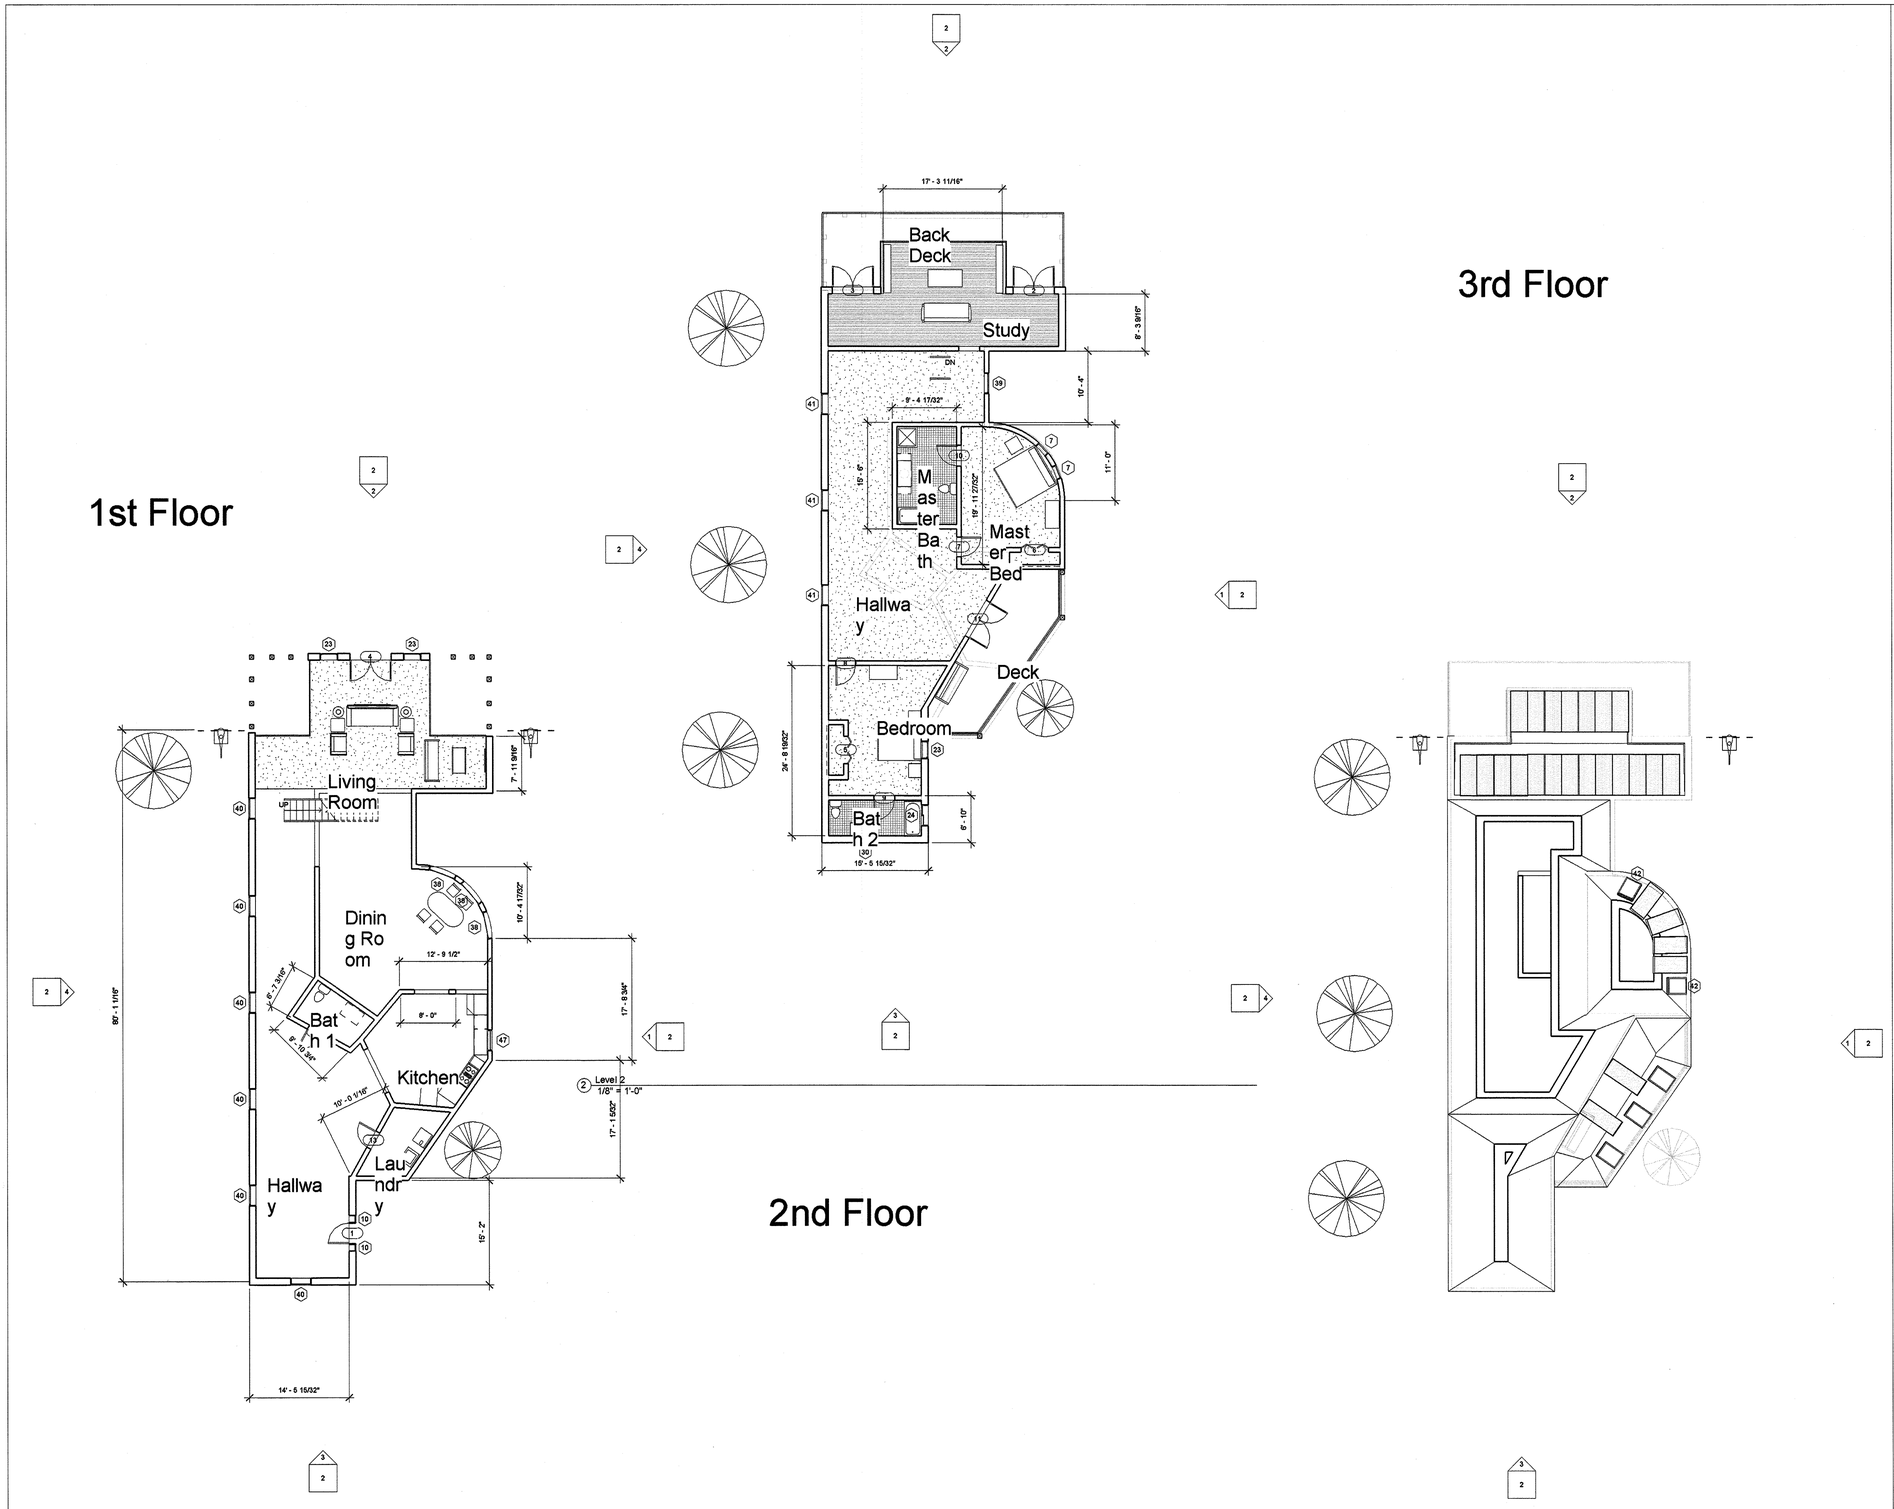


Autodesk® Revit®

www.autodesk.com/revit

Consultant
Address
Address
Address
Phone

Consultant
Address
Address
Address
Phone

Consultant
Address
Address
Address
Phone

Consultant
Address
Address
Address
Phone

Consultant
Address
Address
Address
Phone

| No. | Description | Date |
|---|---|---|

E5

Contest House

1st, 2nd, 3rd(roof)

| | |
|---|---|
| Project Number | Project Number |
| Date | Issue Date |
| Drawn By | E5 |
| Checked By | Checker |

1

| | |
|---|---|
| Scale | 1/8" = 1'-0" |

5/14/2010 7:57:31 AM