1st floor special features include a guest room, bar with television, open family room, innovative kitchen, and a mini bar connecting family room and kitchen.

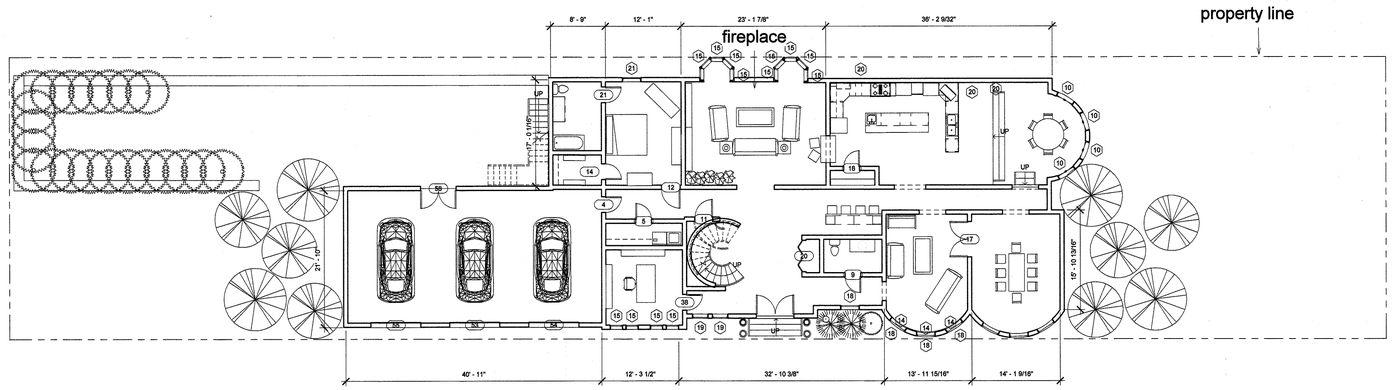

1 Level 1
1/8" = 1'-0"

2nd floor special features include a central sitting area overlooking the family room, and a master bedroom balcony.

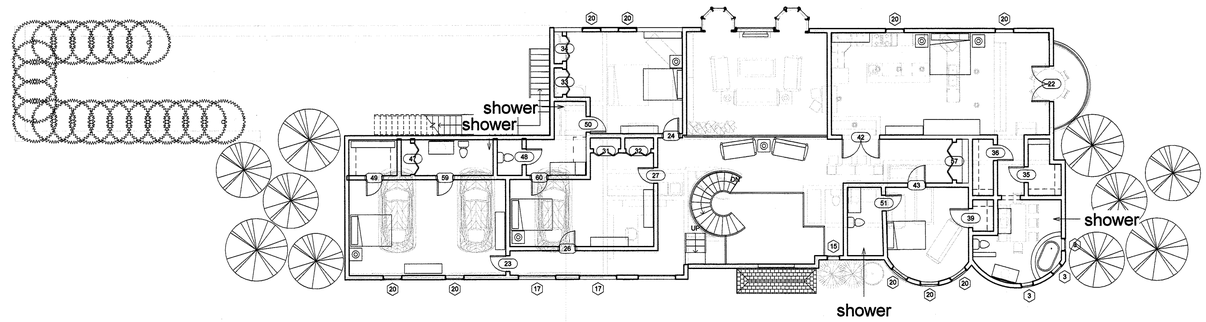

2 Level 2
1/8" = 1'-0"

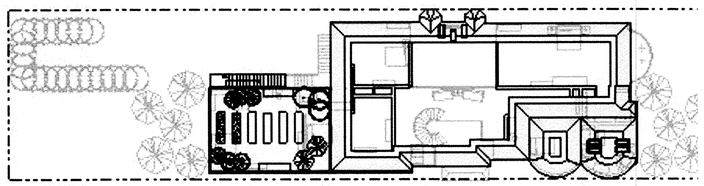

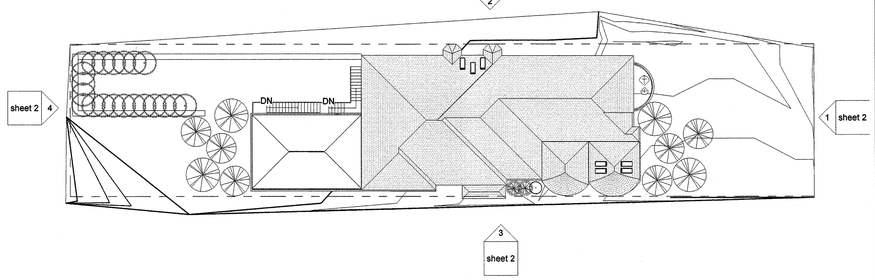

Autodesk® Revit®

www.autodesk.com/revit

Consultant
Address
Address
Address
Phone

Consultant
Address
Address
Address
Phone

Consultant
Address
Address
Address
Phone

Consultant
Address
Address
Address
Phone

Consultant
Address
Address
Address
Phone

No.	Description	Date

E5

Dream Home Competition

Floor Plans/ Site

Project Number	Project Number
Date	Issue Date
Drawn By	Author
Checked By	Checker

sheet 1

Scale	1/8" = 1'-0"

5/14/2010 10:59:39 AM